U.S. Army Corps of Engineers (USACE)

APPLICATION FOR DEPARTMENT OF THE ARMY PERMIT

33 CFR 325. The proponent agency is CECW-CO-R.

Form Approved - OMB No. 0710-0003 Expires: 02-28-2022

The public reporting burden for this collection of information, OMB Control Number 0710-0003, is estimated to average 11 hours per response, including the time for reviewing instructions, searching existing data sources, gathering and maintaining the data needed, and completing and reviewing the collection of information. Send comments regarding the burden estimate or burden reduction suggestions to the Department of Defense, Washington Headquarters Services, at whs.mc-alex.esd.mbx.dd-dod-information-collections@mail.mil. Respondents should be aware that notwithstanding any other provision of law, no person shall be subject to any penalty for failing to comply with a collection of information if it does not display a currently valid OMB control number. PLEASE DO NOT RETURN YOUR APPLICATION TO THE ABOVE EMAIL.

PRIVACY ACT STATEMENT

Authorities: Rivers and Harbors Act, Section 10, 33 USC 403; Clean Water Act, Section 404, 33 USC 1344; Marine Protection, Research, and Sanctuaries Act, Section 103, 33 USC 1413; Regulatory Programs of the Corps of Engineers; Final Rule 33 CFR 320-332. Principal Purpose: Information provided on this form will be used in evaluating the application for a permit. Routine Uses: This information may be shared with the Department of Justice and other federal, state, and local government agencies, and the public and may be made available as part of a public notice as required by Federal law. Submission of requested information is voluntary, however, if information is not provided the permit application cannot be evaluated nor can a permit be issued. One set of original drawings or good reproducible copies which show the location and character of the proposed activity must be attached to this application (see sample drawings and/or instructions) and be submitted to the District Engineer having jurisdiction over the location of the proposed activity. An application that is not completed in full will be returned. System of Record Notice (SORN). The information received is entered into our permit tracking database and a SORN has been completed (SORN #A1145b) and may be accessed at the following website: http://dpcld.defense.gov/Privacy/SORNsIndex/DOD-wide-SORN-Article-View/Article/570115/a1145b-ce.aspx

(ITEMS 1 THRU 4 TO BE FILLED BY THE CORPS)

1. APPLICATION NO	2. FIELD OFFICE CODE	3. DATE RECEIVED	4. DATE APPLICATION COMPLETE

(ITEMS BELOW TO BE FILLED BY APPLICANT)

5. APPLICANT'S NAME	8. AUTHORIZED AGENT'S NAME AND TITLE (agent is not required)
First - Jeffrey Middle - W Last - Kosman	First - William Middle - E Last - Votruba
Company -	Company - BVC Enterprises Inc.
E-mail Address - [redacted]	E-mail Address - bvc.enterprises@yahoo.com
6. APPLICANT'S ADDRESS:	**9. AGENT'S ADDRESS:**
Address- 4791 Lake Rd.	Address- 32334 Lake Rd.
City - Sheffield Lake State - OH Zip - 44054 Country - USA	City - Avon Lake State - OH Zip - 44012 Country - USA
7. APPLICANT'S PHONE NOs. w/AREA CODE	**10. AGENTS PHONE NOs. w/AREA CODE**
a. Residence [redacted] b. Business c. Fax	a. Residence 440-390-0937 b. Business 440-930-4728 c. Fax

STATEMENT OF AUTHORIZATION

11. I hereby authorize, William E Votruba to act in my behalf as my agent in the processing of this application and to furnish, upon request, supplemental information in support of this permit application.

SIGNATURE OF APPLICANT 4/30/25 DATE

NAME, LOCATION, AND DESCRIPTION OF PROJECT OR ACTIVITY

12. PROJECT NAME OR TITLE (see instructions) Kosman Property

13. NAME OF WATERBODY, IF KNOWN (if applicable)	14. PROJECT STREET ADDRESS (if applicable)
Lake Erie	Address 4791 Lake Rd.
15. LOCATION OF PROJECT	City - Sheffield Lake State- OH Zip- 44054
Latitude: +N 41.495428 Longitude: -W -82.091201	

16. OTHER LOCATION DESCRIPTIONS, IF KNOWN (see instructions)

State Tax Parcel ID 0300037101038/0300037101038 *Municipality* Sheffield Lake

Section - Township - Range -

17. DIRECTIONS TO THE SITE

From US I 90 exit 151 St RT 611 W to St Rt 301 N to St Rt 6 W to 4791 Lake Rd., Sheffield Lake, OH 44054

18. Nature of Activity (Description of project, include all features)

Construct Armor Stone revetment approximately 225 linear ft, 6 to 12 ft wide along failing existing walls, eroding Bluff and around existing failing Concrete pier. 4 to 6 ton armor stone to be used toed into shale bottom. Pier and walk way will be capped with readymix concrete min of 18"
Failing deck and building structure to be removed
Upper Level to be graded, terraced and landscaped
All hard fill used will be made up of clean concrete and sandstone riprap
All existing sand and gravel to be cast lake ward out of project area.
550 yards of sand prefill will be dumped lakeward outside of project area.

19. Project Purpose (Describe the reason or purpose of the project, see instructions)

protect eroding Bluff and Failing existing structures

USE BLOCKS 20-23 IF DREDGED AND/OR FILL MATERIAL IS TO BE DISCHARGED

20. Reason(s) for Discharge

21. Type(s) of Material Being Discharged and the Amount of Each Type in Cubic Yards:

Type Amount in Cubic Yards	Type Amount in Cubic Yards	Type Amount in Cubic Yards
Armor Stone 150 Cubic Yards	Hard fill Core 130 cubic yards	

22. Surface Area in Acres of Wetlands or Other Waters Filled (see instructions)

Acres .05 Acres

or

Linear Feet 225 linear ft

23. Description of Avoidance, Minimization, and Compensation (see instructions)

24. Is Any Portion of the Work Already Complete? [X] Yes [ ] No IF YES, DESCRIBE THE COMPLETED WORK

Project is 100% complete

25. Addresses of Adjoining Property Owners, Lessees, Etc., Whose Property Adjoins the Waterbody (If more than can be entered here, please attach a supplemental list).

a. Address- 4795 Lake Rd

City - Sheffield Lake State - OH Zip - 44054

b. Address- 4767 Park Dr

City - Sheffield Lake State - OH Zip - 44054

c. Address-

City - State - Zip -

d. Address-

City - State - Zip -

e. Address-

City - State - Zip -

26. List of Other Certificates or Approvals/Denials received from other Federal, State, or Local Agencies for Work Described in This Application.

AGENCY	TYPE APPROVAL*	IDENTIFICATION NUMBER	DATE APPLIED	DATE APPROVED	DATE DENIED

* Would include but is not restricted to zoning, building, and flood plain permits

27. Application is hereby made for permit or permits to authorize the work described in this application. I certify that this information in this application is complete and accurate. I further certify that I possess the authority to undertake the work described herein or am acting as the duly authorized agent of the applicant.

SIGNATURE OF APPLICANT — DATE 4/30/25 — SIGNATURE OF AGENT — DATE 4-30-25

The Application must be signed by the person who desires to undertake the proposed activity (applicant) or it may be signed by a duly authorized agent if the statement in block 11 has been filled out and signed.

18 U.S.C. Section 1001 provides that: Whoever, in any manner within the jurisdiction of any department or agency of the United States knowingly and willfully falsifies, conceals, or covers up any trick, scheme, or disguises a material fact or makes any false, fictitious or fraudulent statements or representations or makes or uses any false writing or document knowing same to contain any false, fictitious or fraudulent statements or entry, shall be fined not more than $10,000 or imprisoned not more than five years or both.

Ohio Department of NATURAL RESOURCES
OFFICE OF COASTAL MANAGEMENT

Ohio Coastal Management Program
Consistency Certification Statement

I, Jeffrey W. Kosman, do certify that the proposed activity complies with the enforceable policies of Ohio's approved coastal management program and will be conducted in a manner consistent with such program (16 U.S.C. § 1456 and O.R.C. §1506.03).

Address: 4791 Lake Rd.

City: Sheffield Lake State: OH Zip Code: 44054

Telephone Number: [redacted]

Email Address: [redacted]

Applicant's Signature: [signature] Date: 4/30/25

Please list all local, State, and Federal permits, licenses, leases, and/or other authorizations required for this project:

1)	USACE Permit
2)	ODNR Costal Management Permit
3)	WQC from Ohio EPA
4)	City of Sheffield Lake License
5)	

Please submit an original copy of this document signed by the applicant (not an agent or representative) with your Federal permit application.

For additional information on Federal Consistency reviews, please contact the Ohio Coastal Management Program at 419-626-7980 or coastal.consistency@dnr.state.oh.us.

Maps

© 2025 Microsoft Corporation, © 2020 HERE

PAGE 1 OF 9

SITE VIEW
JEFFREY KOSMAN
4791 LAKE RD.
SHEFFIELD LAKE, OH
44054

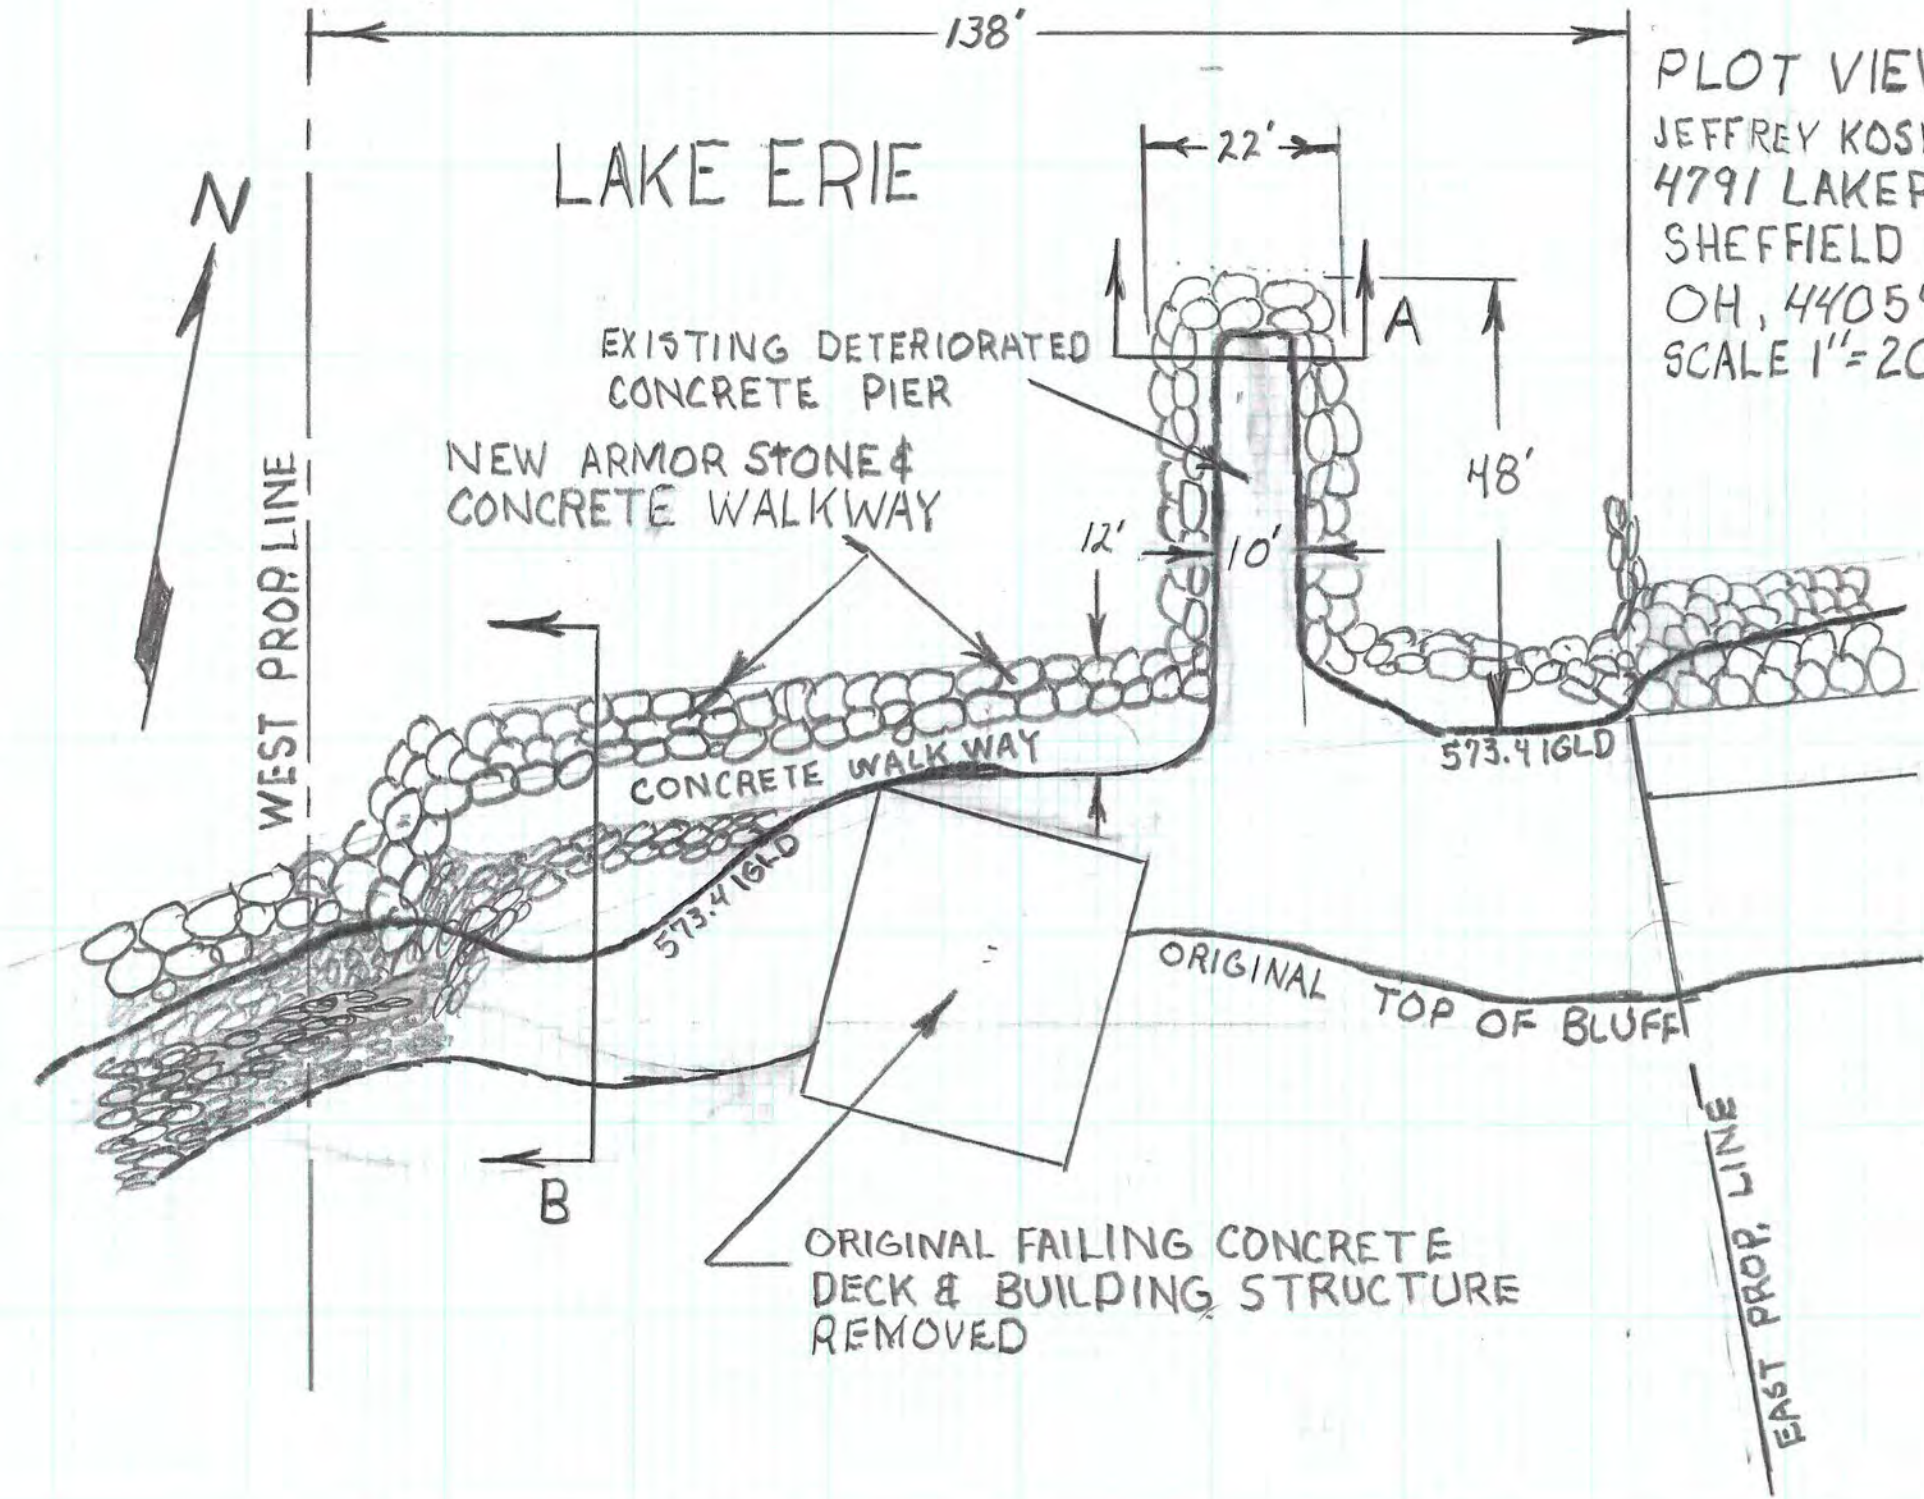

PLOT VIEW

JEFFREY KOSMAN
4791 LAKE RD.
SHEFFIELD LK.
OH, 44054
SCALE 1" = 20'

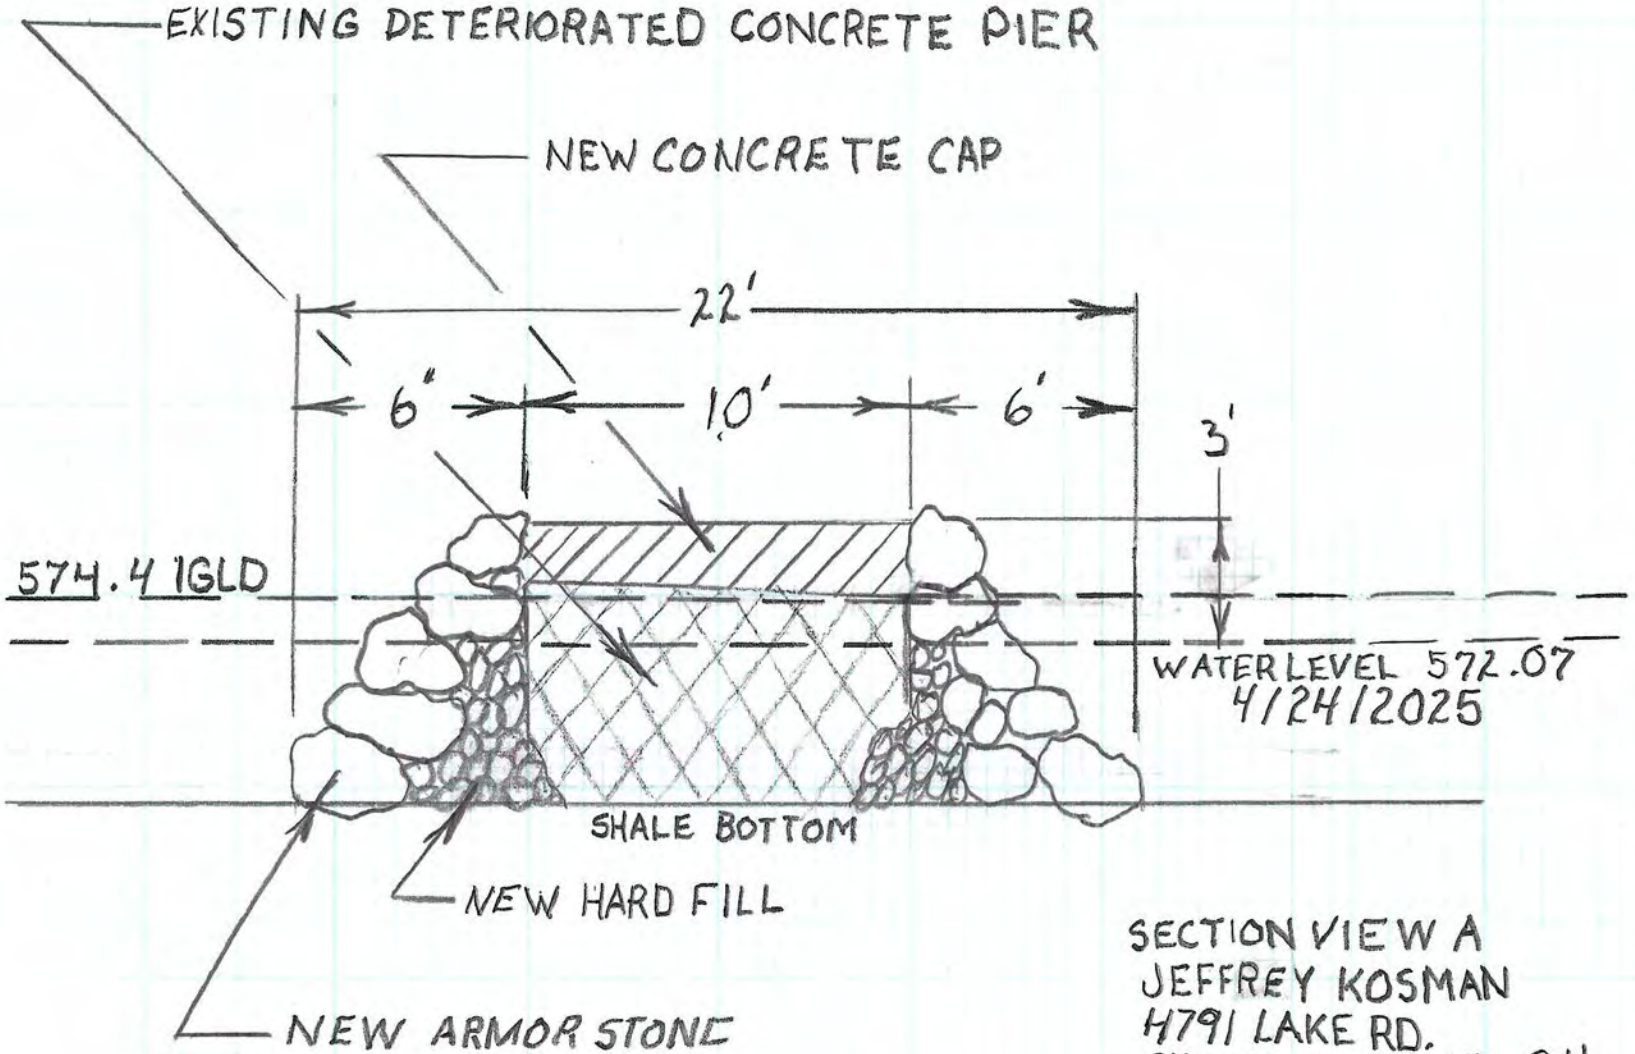

SECTION VIEW A
JEFFREY KOSMAN
4791 LAKE RD.
SHEFFIELD LAKE, OH
44054

SCALE 1" = 5'

SECTION VIEW B
JEFFREY KOSMAN
4791 LAKE RD.
SHEFFIELD LAKE, OH
44054
SCALE 1"=10'

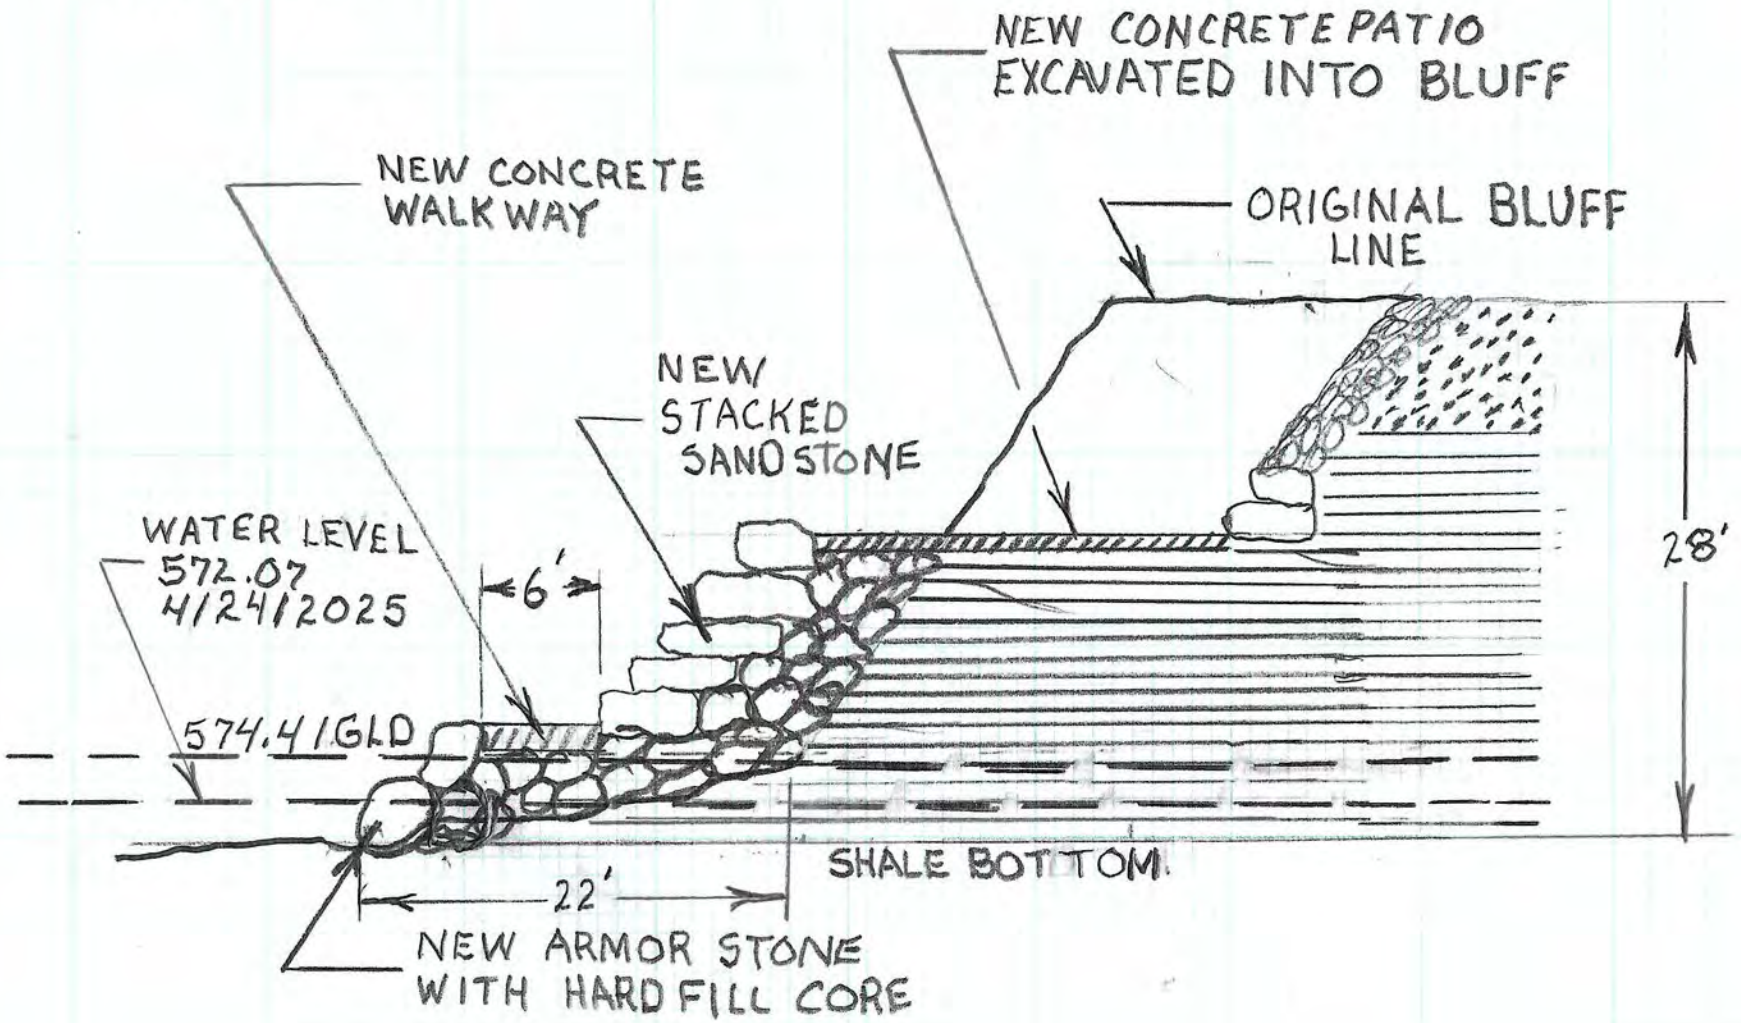

E
N
N