


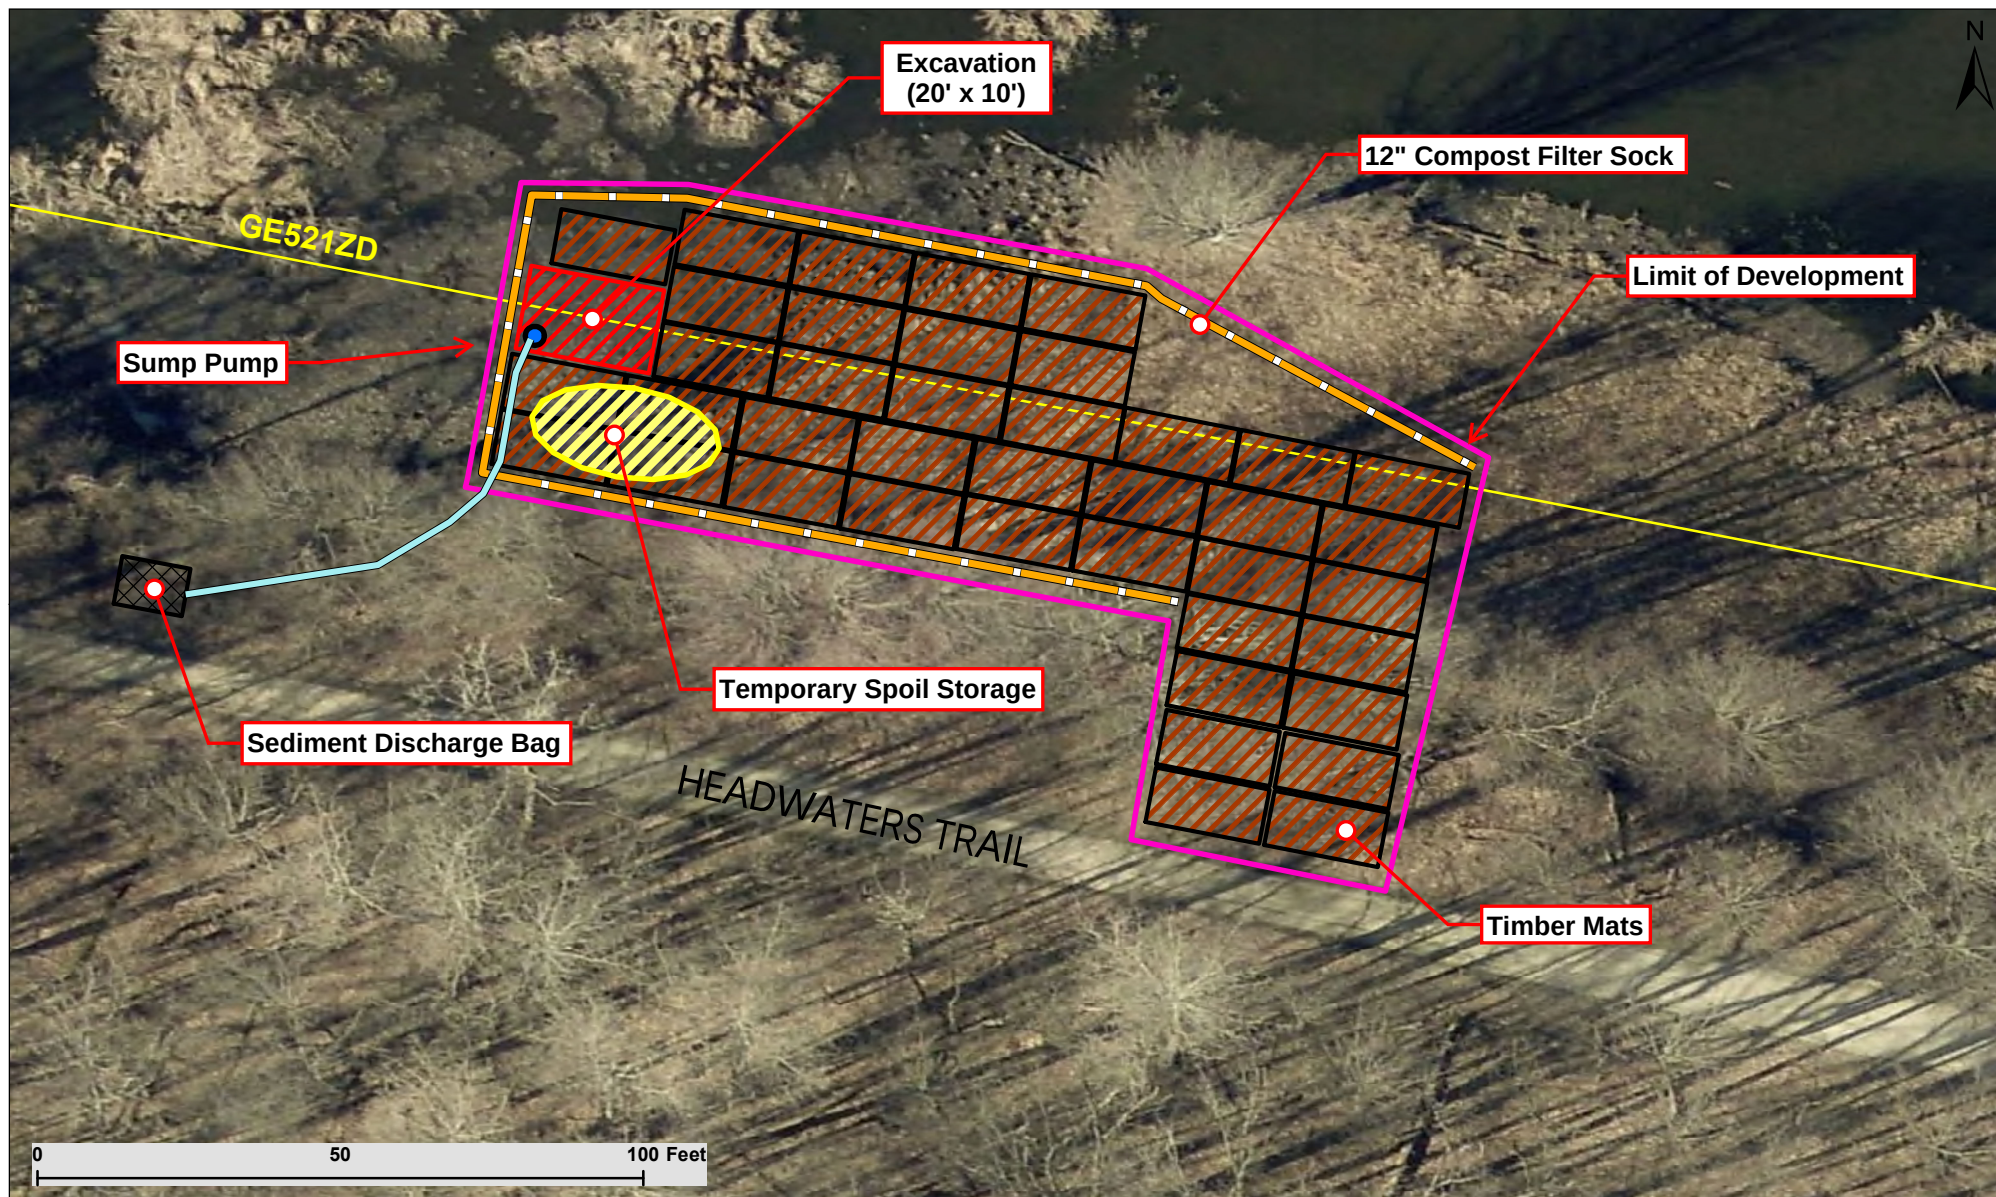

DRAWN BY BCD	 REDHORSE ENVIRONMENTAL P.O. Box 148 Tionesta, PA 16353 www.redhorseenvironmental.com	Buckeye Partners Line 521 F-0005785 Mantua, OH
DATE 7/19/2026		Construction Layout and E&S Plan
JOB NO.		
Project Manager: Rich Burns		